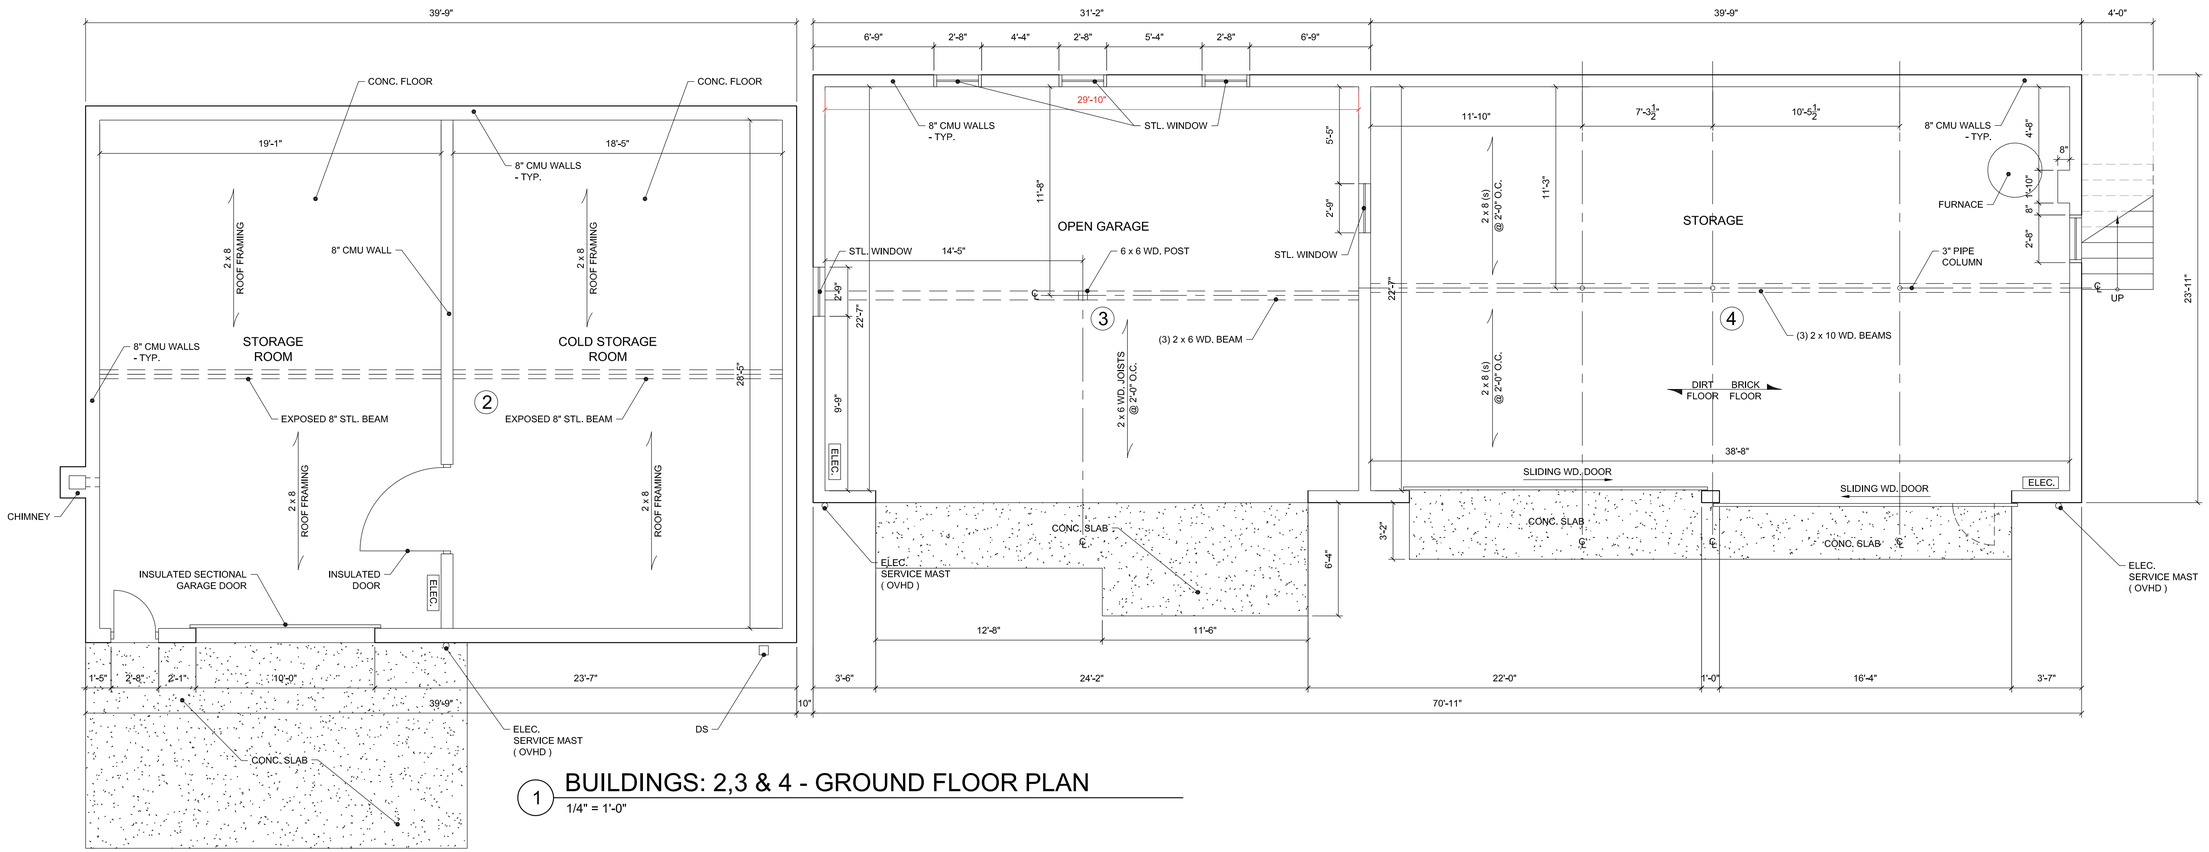

1 BUILDINGS: 2,3 & 4 - GROUND FLOOR PLAN

1/4" = 1'-0"

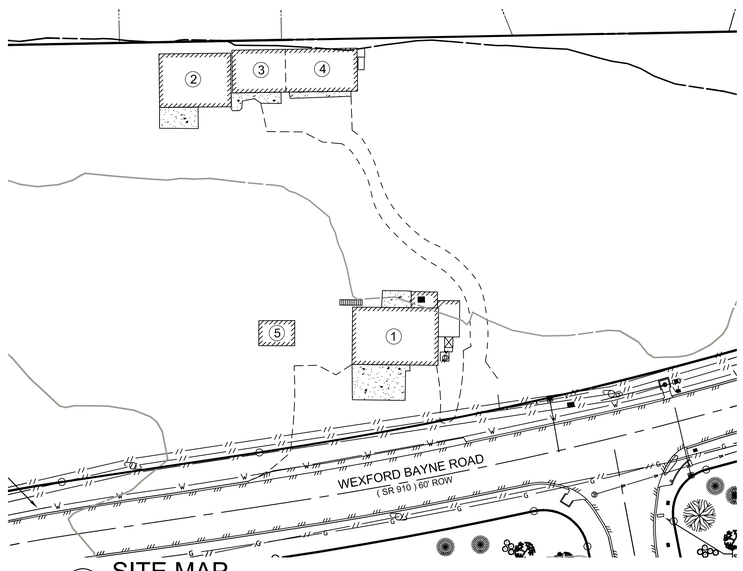

4 SITE MAP

1" - 40'-0"

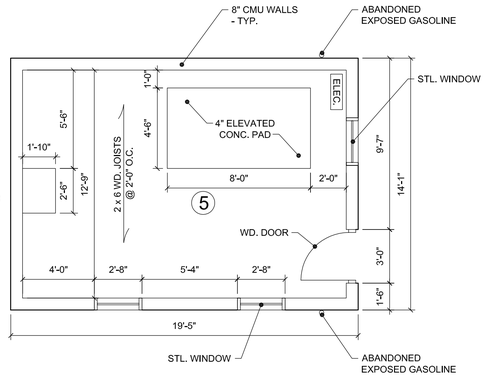

3 BUILDING: 5 - GROUND FLOOR PLAN

1/4" = 1'-0"

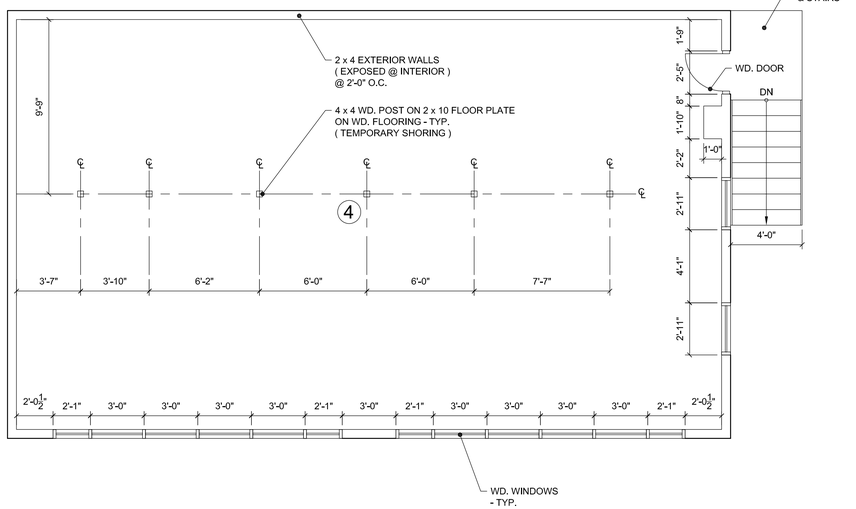

2 BUILDING: 4 - UPPER FLOOR PLAN

1/8" = 1'-0"

Facilities Review & Barn Community Multi-Purpose Facility Renovations

For

Altmyer Park

Wexford Bayne Road
Marshall Township, Allegheny County, Pennsylvania

SCHEMATIC DESIGN

Not For Construction

EPM architecture
185 Bradford Road - Suite 3
Bradfordwoods, PA 15015
Phone: 724-933-0229
Fax: 724-933-0271
www.epmarchitecture.com

REVISIONS:
1 -
2 -
3 -
4 -
5 -

DATE: 04.29.2016

PROJECT NUMBER: 201635.00

OWNER/CLIENT: Marshall Township

DRAWING TITLE: Existing Outbuildings Survey

DRAWN BY: L.J. Hill

SHEET NUMBER: A-1

© EPM Architecture 2016

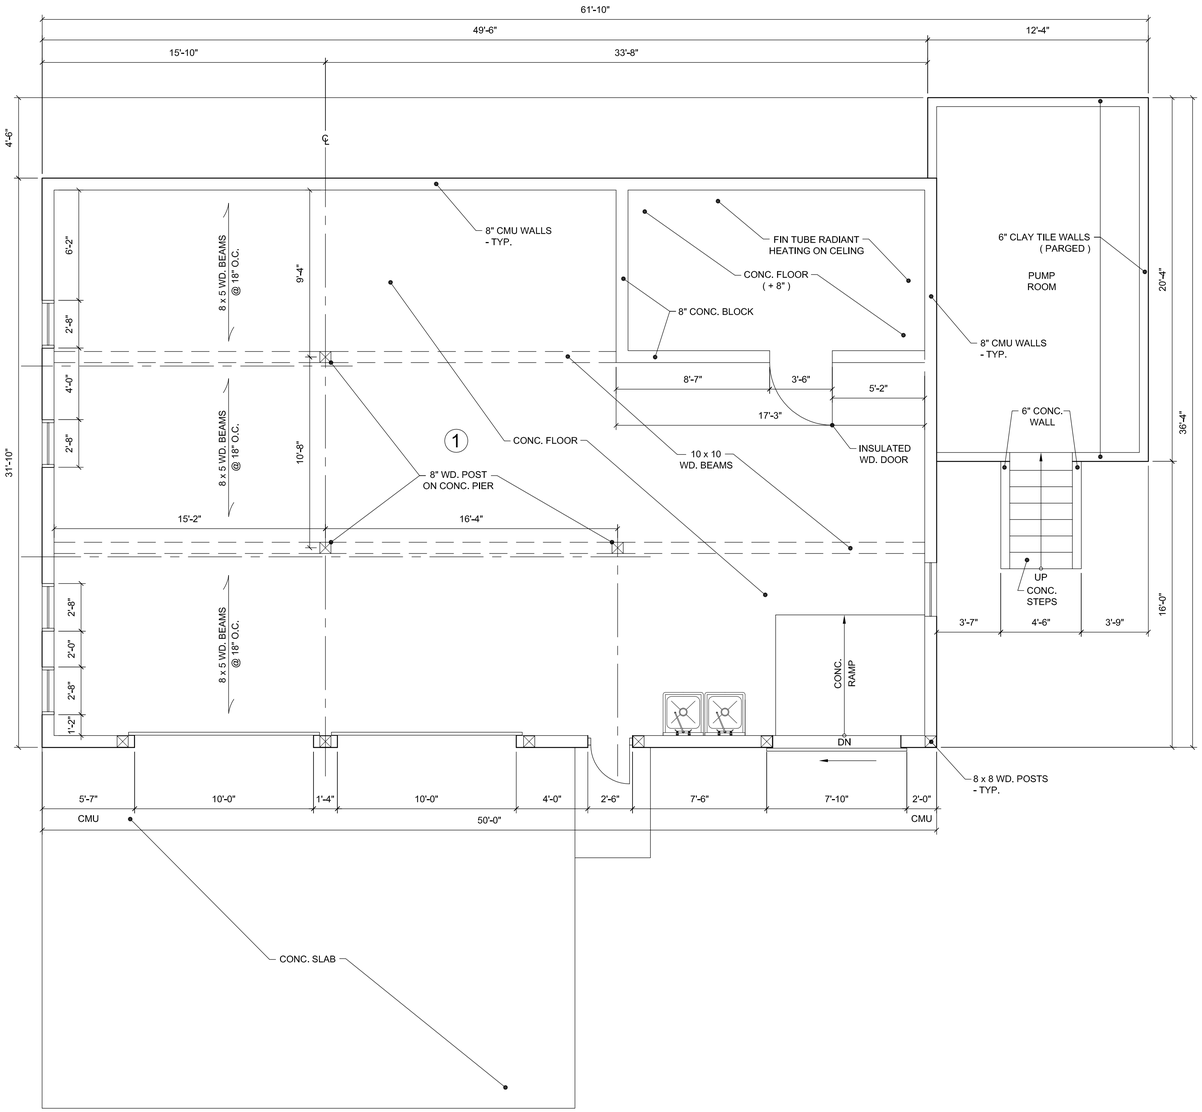

1 BUILDING 1: (BARN) EXISTING GROUND FLOOR PLAN

1/4" = 1'-0"

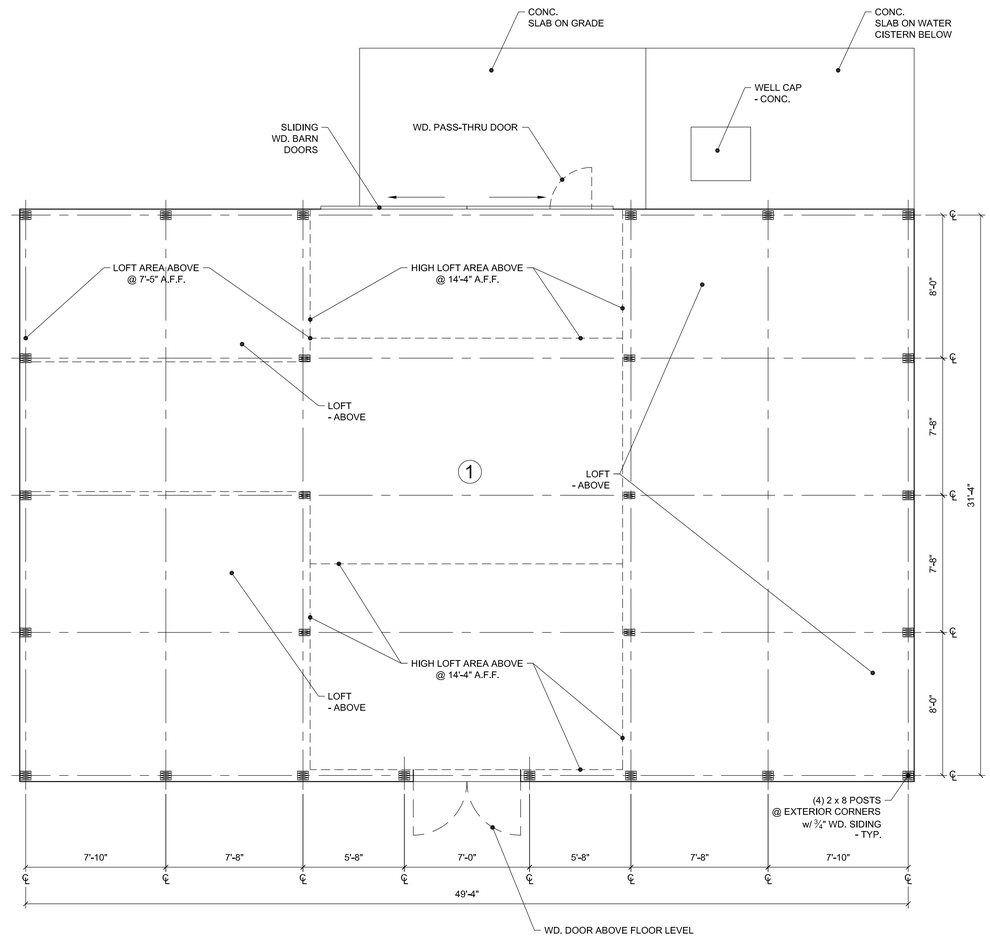

2 BUILDING 1: (BARN) EXISTING UPPER FLOOR PLAN

1/4" = 1'-0"

Facilities Review & Barn Community Multi-Purpose Facility Renovations

For

Altmyer Park

Wexford Bayne Road
Marshall Township, Allegheny County, Pennsylvania

SCHEMATIC DESIGN

Not For Construction

EPM architecture
185 Bradford Road - Suite 3
Bradfordwoods, PA 15015
Phone: 724-933-0229
Fax: 724-933-0271
www.epmarchitecture.com

REVISIONS:

1 -
2 -
3 -
4 -
5 -

DATE: 04.29.2016

PROJECT NUMBER: 201635.00

OWNER/CLIENT: Marshall Township

DRAWING TITLE: Existing Barn Survey

DRAWN BY: L.J. Hill

SHEET NUMBER: A-2

© EPM Architecture 2016

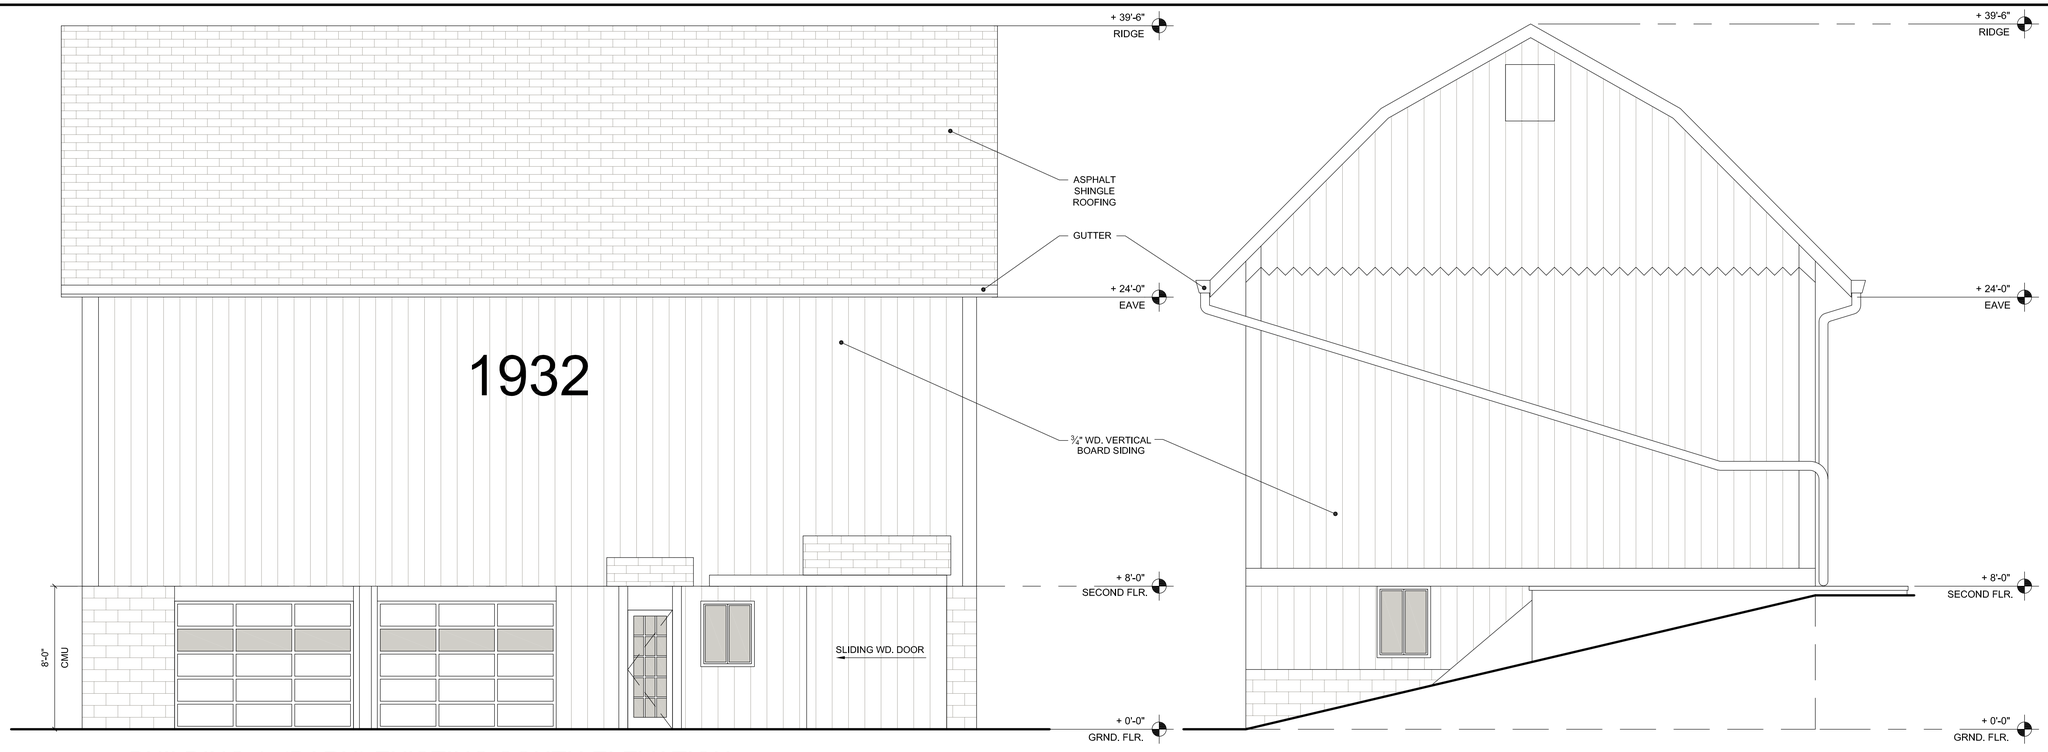

1 BUILDING 1: (BARN) EXISTING SOUTH ELEVATION
1/4" = 1'-0"

2 BUILDING 1: (BARN) EXISTING EAST ELEVATION
1/4" = 1'-0"

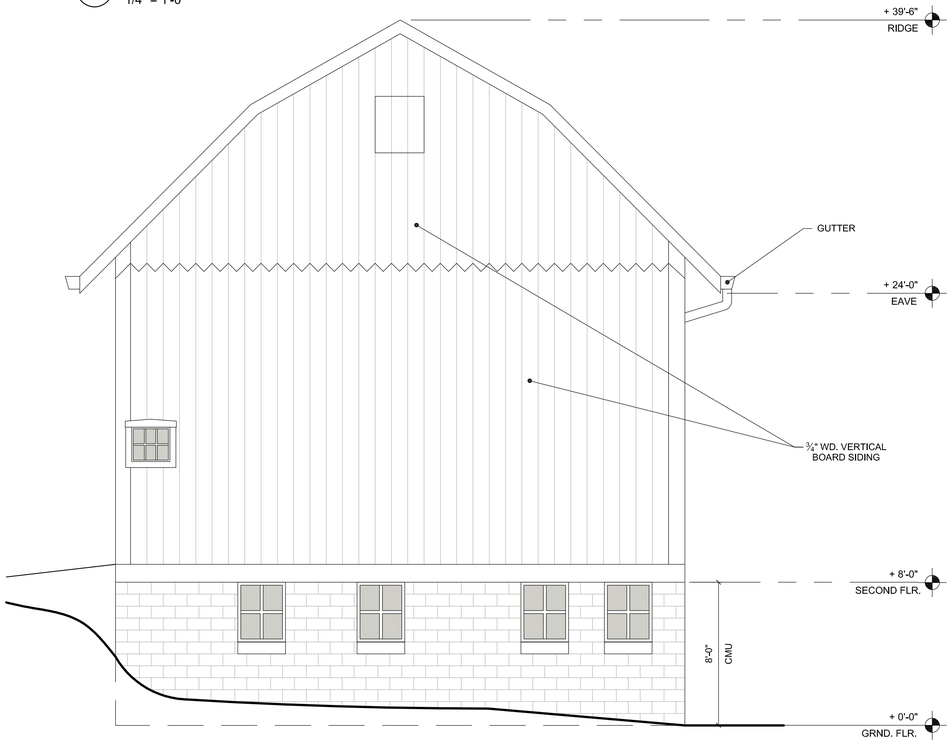

3 BUILDING 1: (BARN) EXISTING WEST ELEVATION
1/4" = 1'-0"

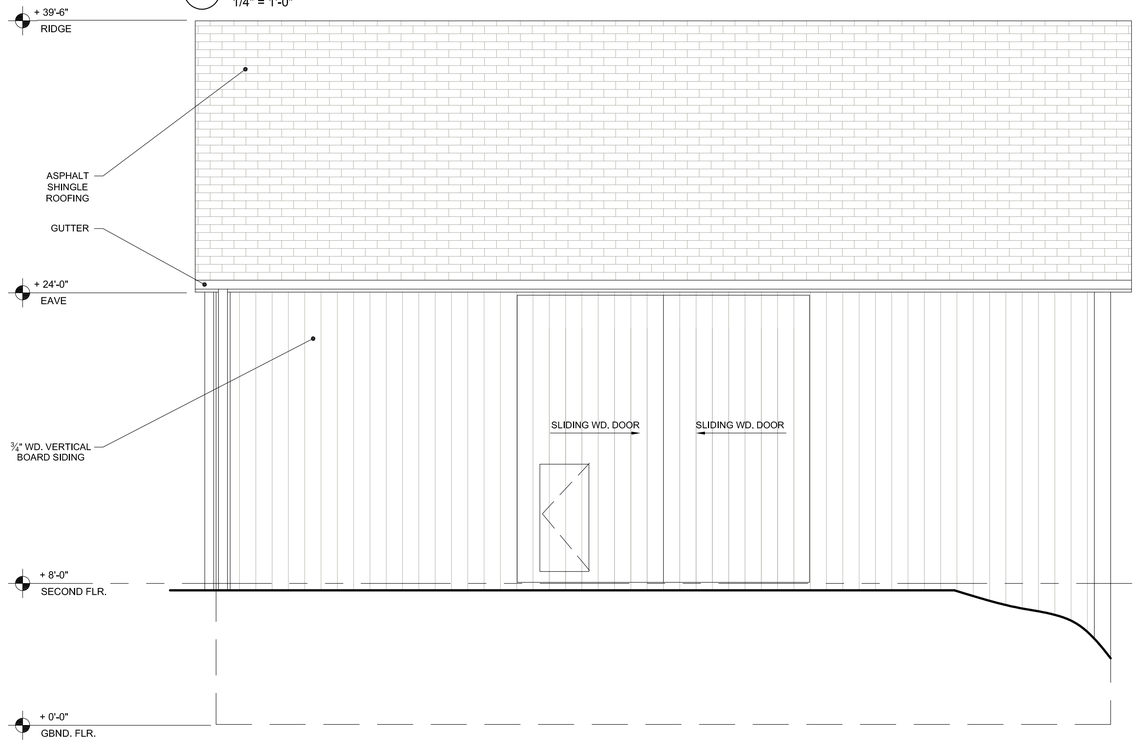

4 BUILDING 1: (BARN) EXISTING NORTH ELEVATION
1/4" = 1'-0"

Facilities Review & Barn Community Multi-Purpose Facility Renovations
For
Altmyer Park
Wexford Bayne Road
Marshall Township, Allegheny County, Pennsylvania

SCHEMATIC DESIGN
Not For Construction

EPM architecture
185 Bradford Road - Suite 3
Bradfordwoods, PA 15015
Phone: 724-933-0229
Fax: 724-933-0271
www.epmarchitecture.com

REVISIONS:
1 -
2 -
3 -
4 -
5 -

DATE:
04.29.2016
PROJECT NUMBER:
201635.00
OWNER/CLIENT:
Marshall Township
DRAWING TITLE:
Existing Barn Elevations
DRAWN BY:
L.J. Hill
SHEET NUMBER:
A-3

© EPM Architecture 2016

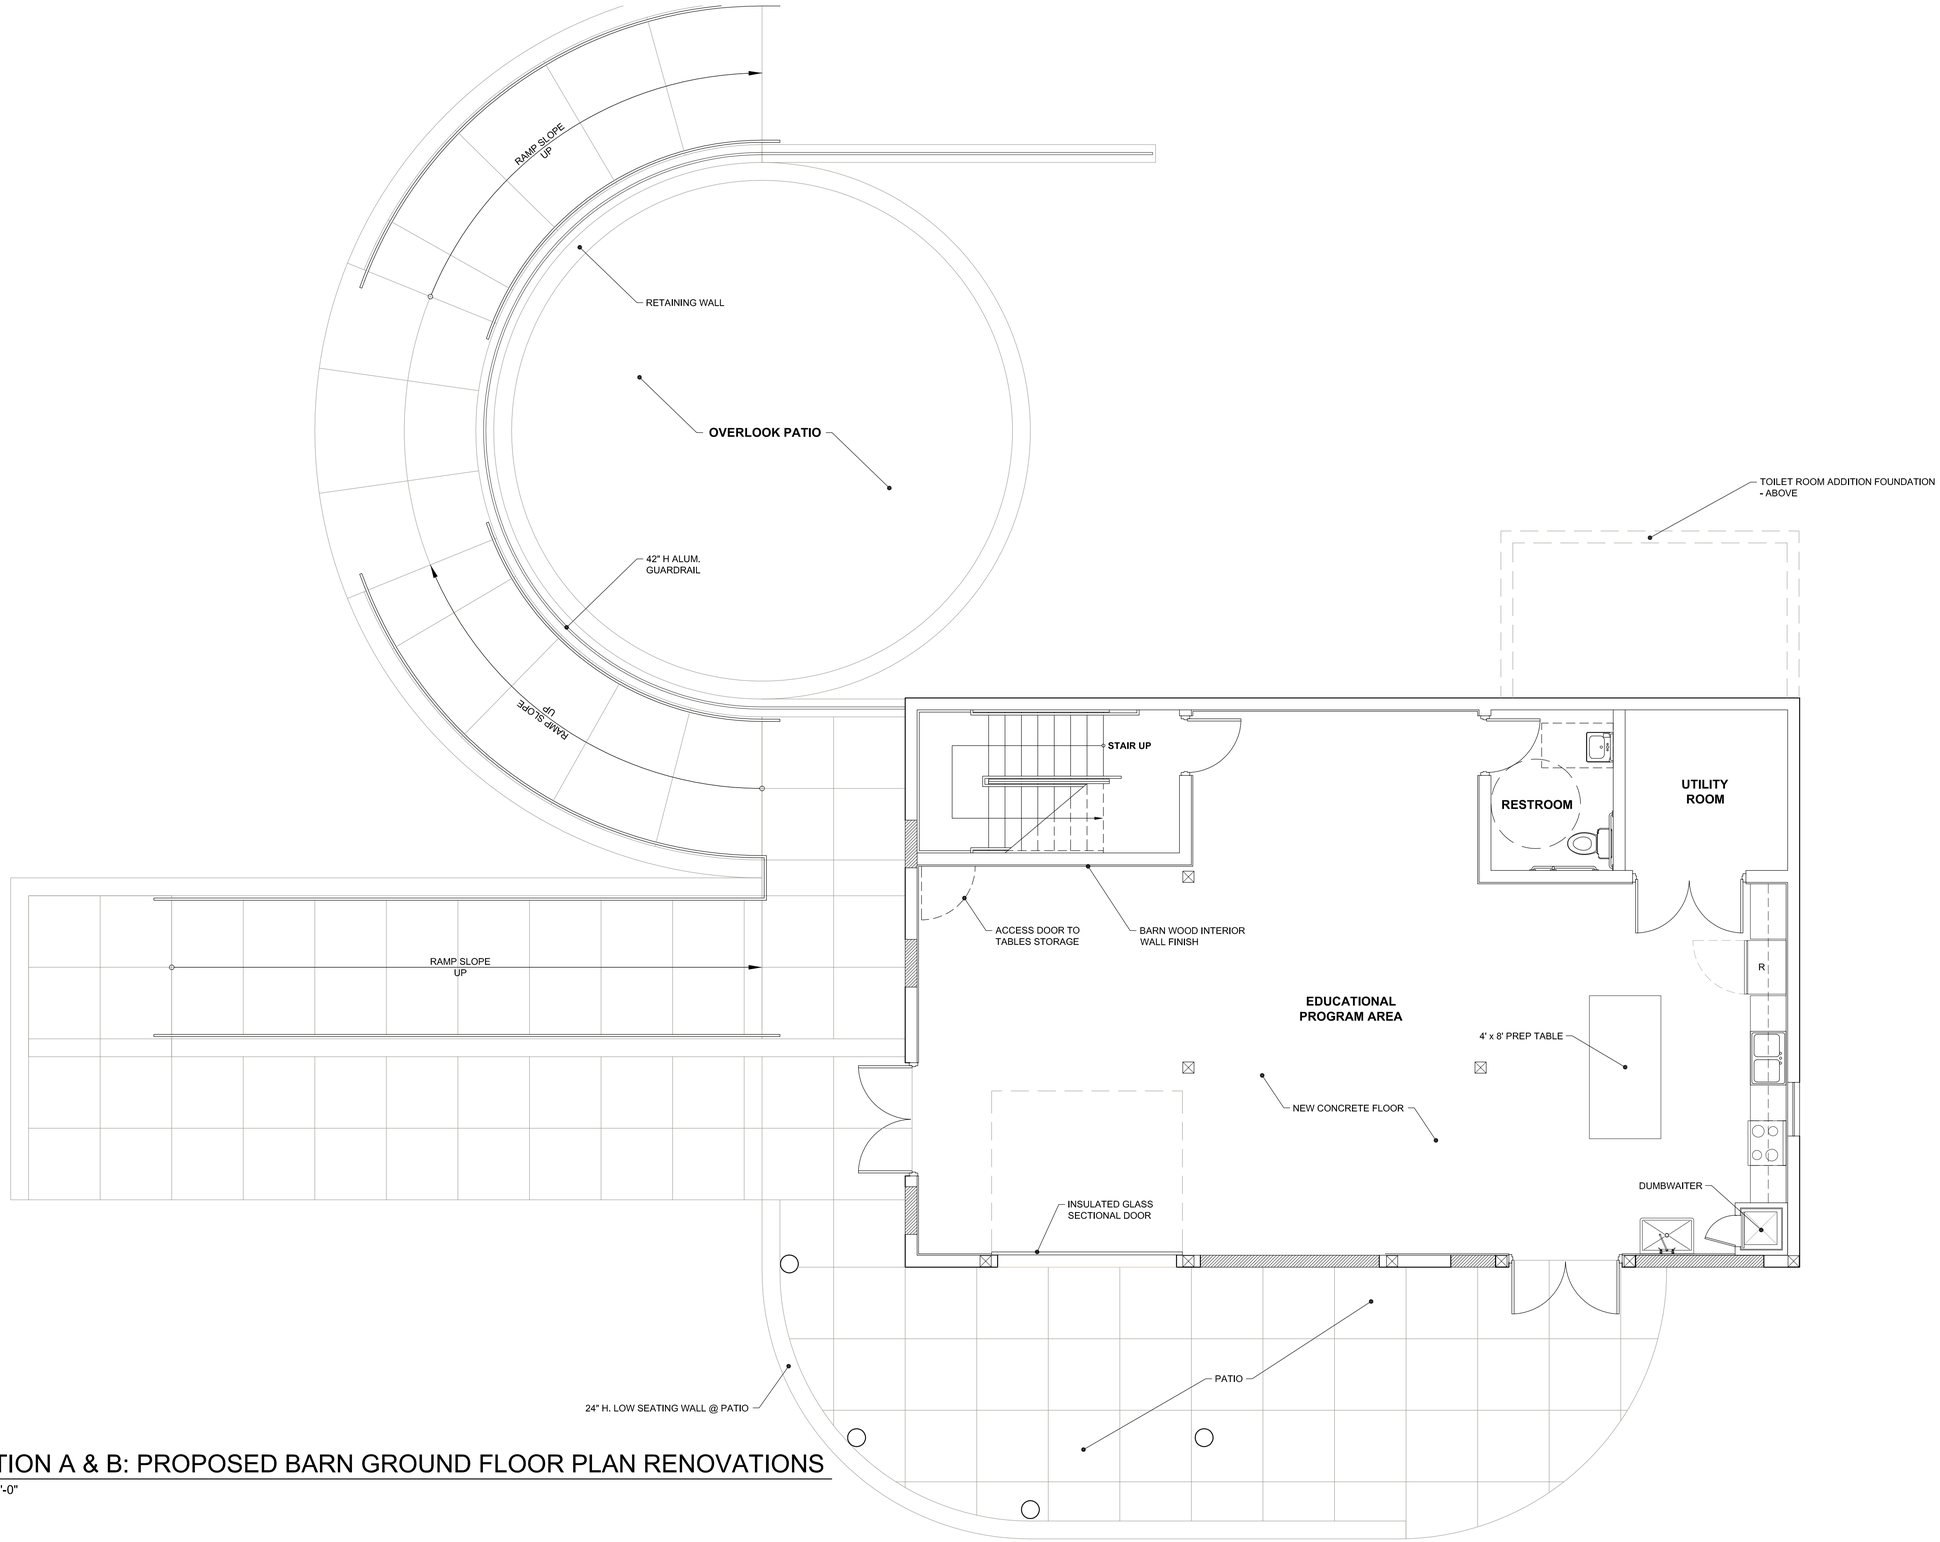

1 OPTION A & B: PROPOSED BARN GROUND FLOOR PLAN RENOVATIONS

1/4" = 1'-0"

Facilities Review & Barn Community Multi-Purpose Facility Renovations

For

Altmyer Park

Wexford Bayne Road

Marshall Township, Allegheny County, Pennsylvania

SCHEMATIC DESIGN

Not For Construction

EPM architecture

185 Bradford Road - Suite 3
Bradfordwoods, PA 15015
Phone: 724-933-0229
Fax: 724-933-0271

www.epmarchitecture.com

REVISIONS:

1 -

2 -

3 -

4 -

5 -

DATE:

04.29.2016

PROJECT NUMBER:

201635.00

OWNER/CLIENT:

Marshall Township

DRAWING TITLE:

Option A & B Ground Floor Plan

DRAWN BY:

L.J. Hill

SHEET NUMBER:

A-4

© EPM Architecture 2016

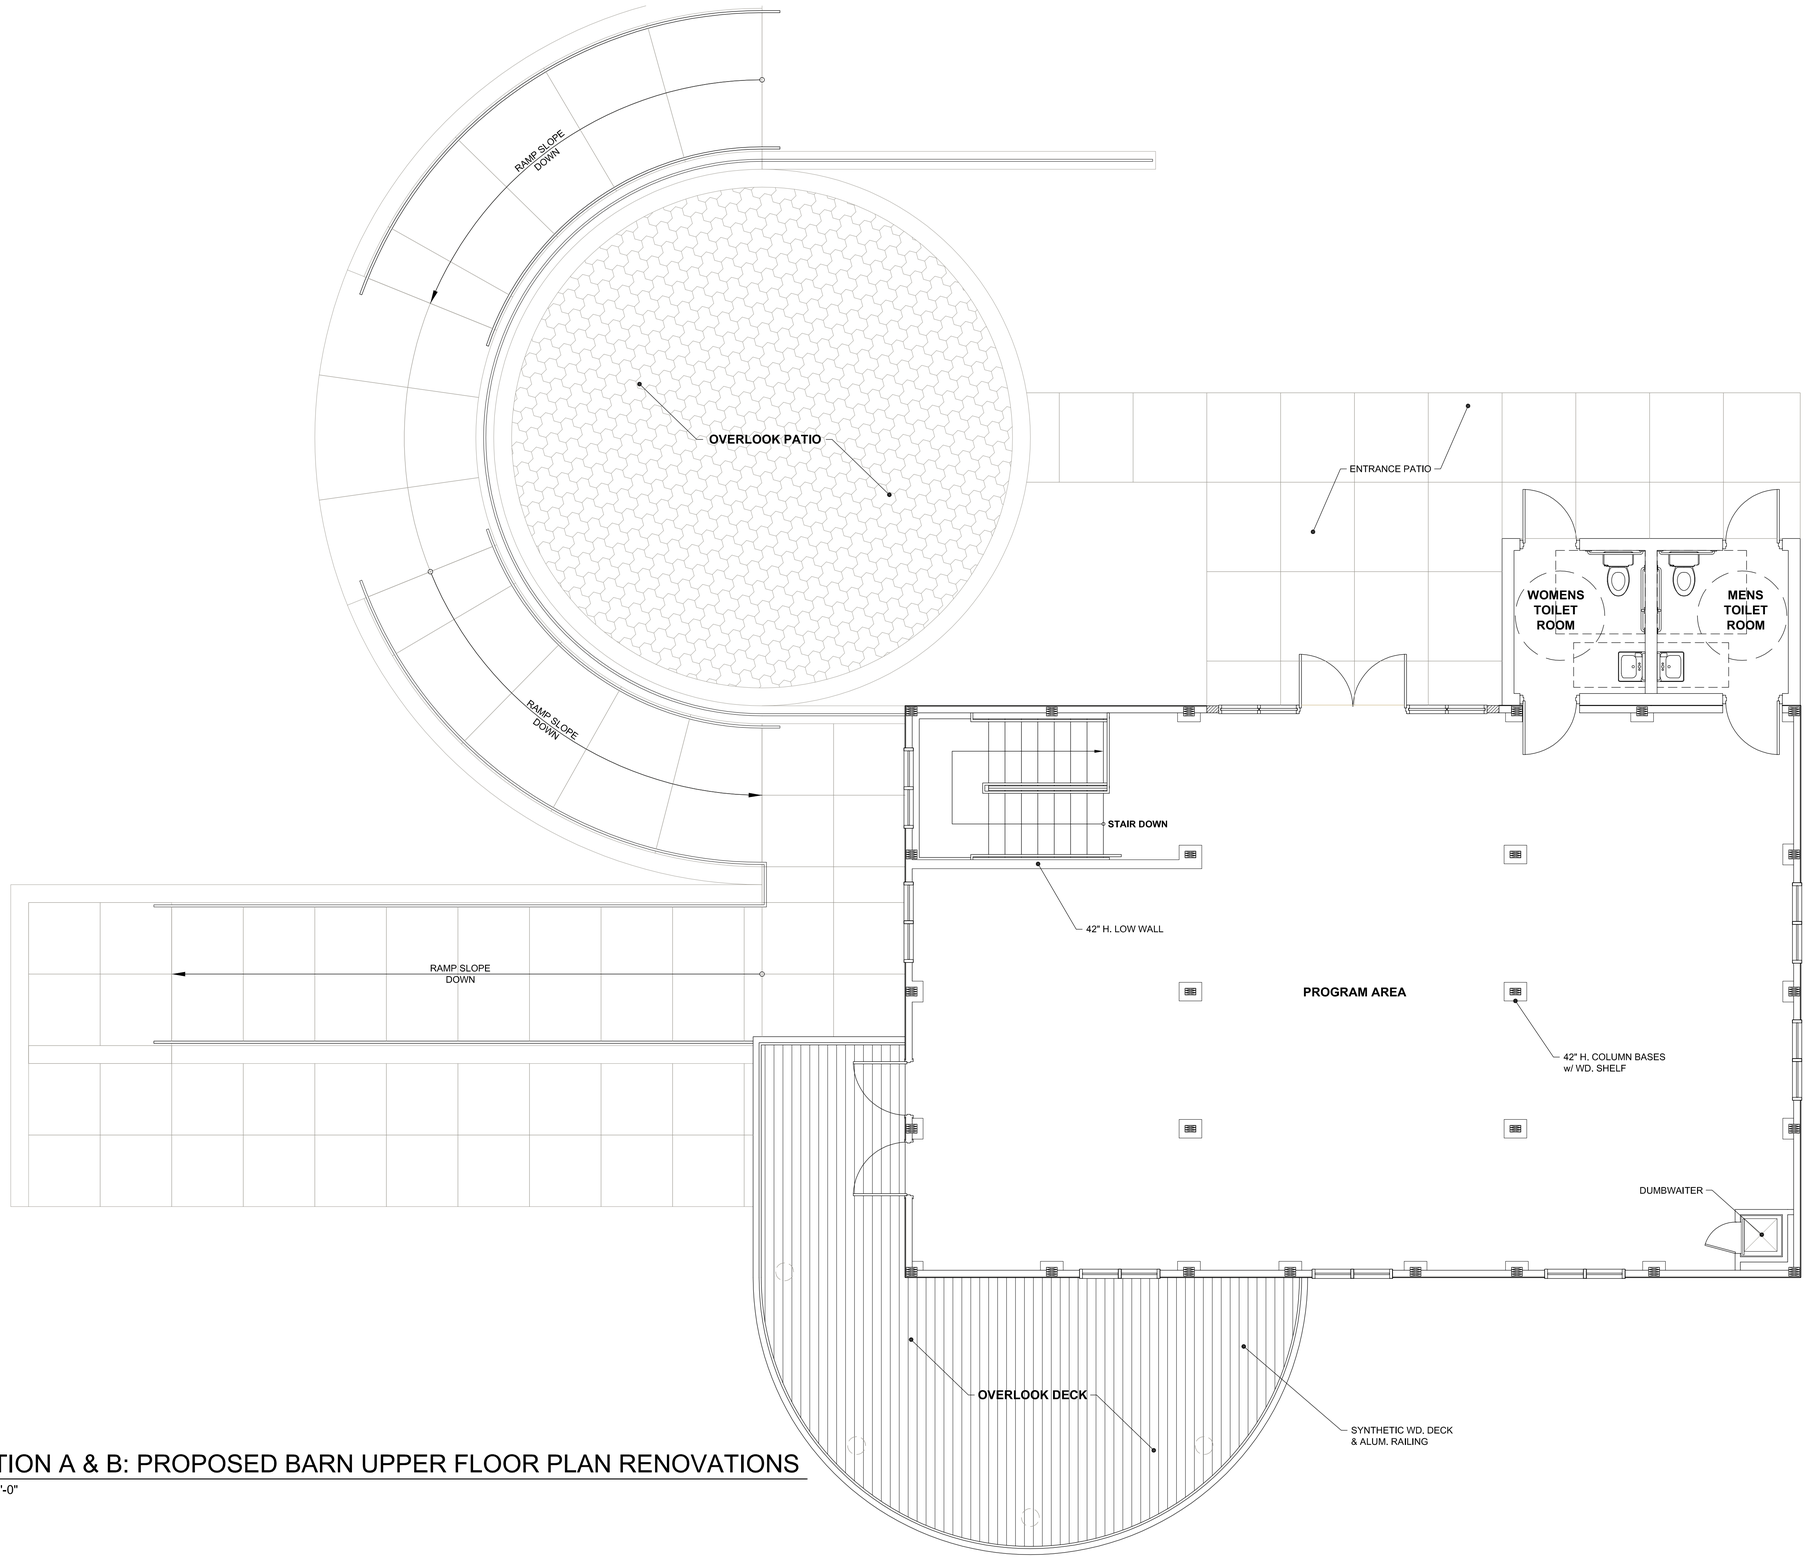

1 OPTION A & B: PROPOSED BARN UPPER FLOOR PLAN RENOVATIONS

1/4" = 1'-0"

Facilities Review & Barn Community Multi-Purpose Facility Renovations

For

Altmyer Park

Wexford Bayne Road
Marshall Township, Allegheny County, Pennsylvania

SCHEMATIC DESIGN

Not For Construction

EPM architecture
185 Bradford Road - Suite 3
Bradfordwoods, PA 15015
Phone: 724-933-0229
Fax: 724-933-0271
www.epmarchitecture.com

REVISIONS:
1 -
2 -
3 -
4 -
5 -

DATE:
04.29.2016

PROJECT NUMBER:
201635.00

OWNER/CLIENT:
Marshall Township

DRAWING TITLE:
Option A & B Upper Floor Plan

DRAWN BY:
L.J. Hill

SHEET NUMBER:
A-5

© EPM Architecture 2016

1 OPTION A & B: PROPOSED BARN SOUTH ELEVATION RENOVATIONS

1/4" = 1'-0"

2 OPTION A & B: PROPOSED BARN WEST ELEVATION RENOVATIONS

1/4" = 1'-0"

Facilities Review & Barn Community Multi-Purpose Facility Renovations
For
Altmyer Park
Wexford Bayne Road
Marshall Township, Allegheny County, Pennsylvania

SCHEMATIC DESIGN

Not For Construction

EPM architecture
185 Bradford Road - Suite 3
Bradfordwoods, PA 15015
Phone: 724-933-0229
Fax: 724-933-0271
www.epmarchitecture.com

REVISIONS:
1 -
2 -
3 -
4 -
5 -

DATE:
04.29.2016

PROJECT NUMBER:
201635.00

OWNER/CLIENT:
Marshall Township

DRAWING TITLE:
Option A & B Elevations

DRAWN BY:
L.J. Hill

SHEET NUMBER:
A-6

© EPM Architecture 2016

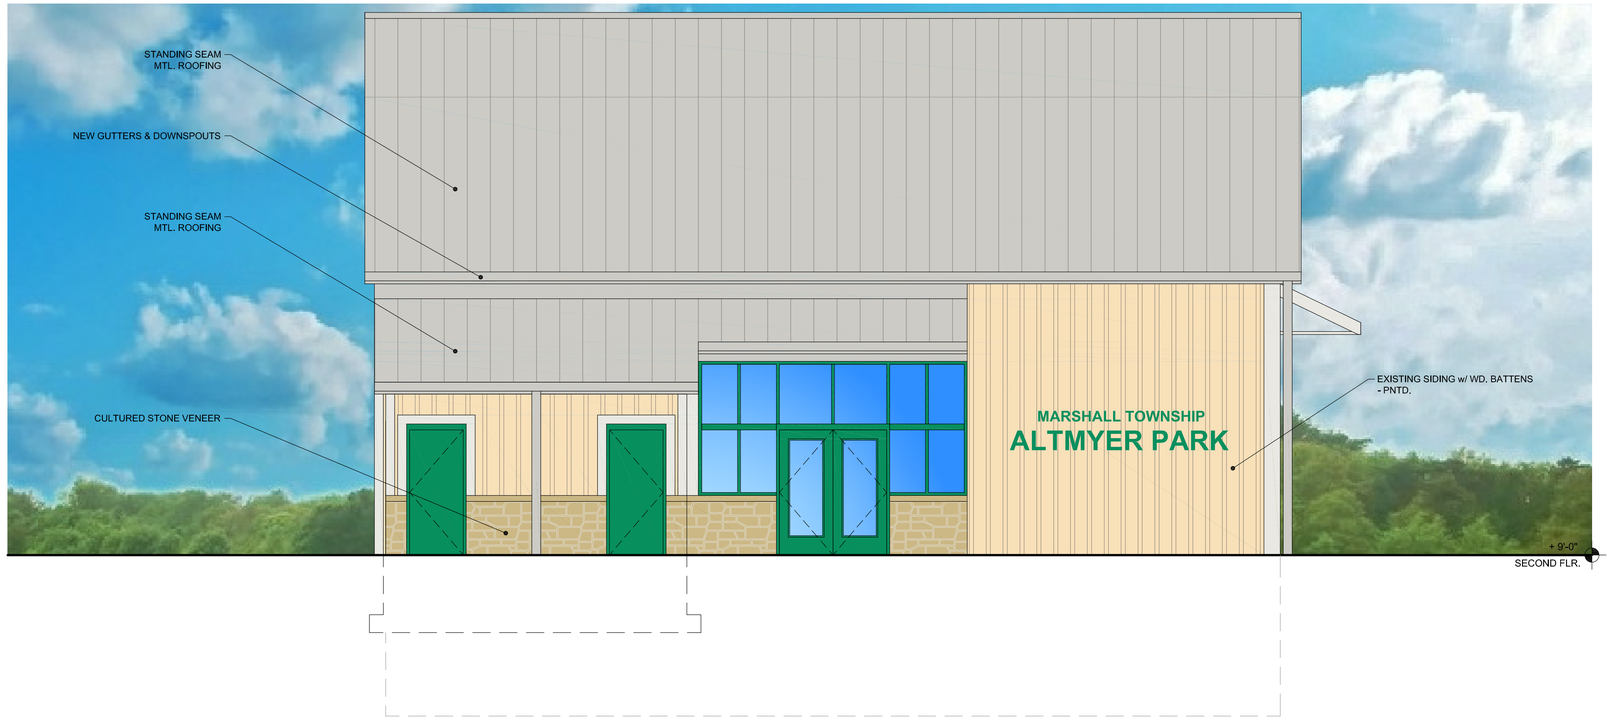

1 OPTION A & B: PROPOSED BARN NORTH ELEVATION RENOVATIONS

1/4" = 1'-0"

2 OPTION A & B: PROPOSED BARN EAST ELEVATION RENOVATIONS

1/4" = 1'-0"

Facilities Review & Barn Community Multi-Purpose Facility Renovations
For
Altmyer Park
Wexford Bayne Road
Marshall Township, Allegheny County, Pennsylvania

SCHEMATIC DESIGN
Not For Construction

EPM architecture
185 Bradford Road - Suite 3
Bradfordwoods, PA 15015
Phone: 724-933-0229
Fax: 724-933-0271
www.epmarchitecture.com

REVISIONS:
1 -
2 -
3 -
4 -
5 -

DATE:
04.29.2016

PROJECT NUMBER:
201635.00

OWNER/CLIENT:
Marshall Township

DRAWING TITLE:
Option A & B Barn Elevations

DRAWN BY:
L.J. Hill

SHEET NUMBER:
A-7

© EPM Architecture 2016

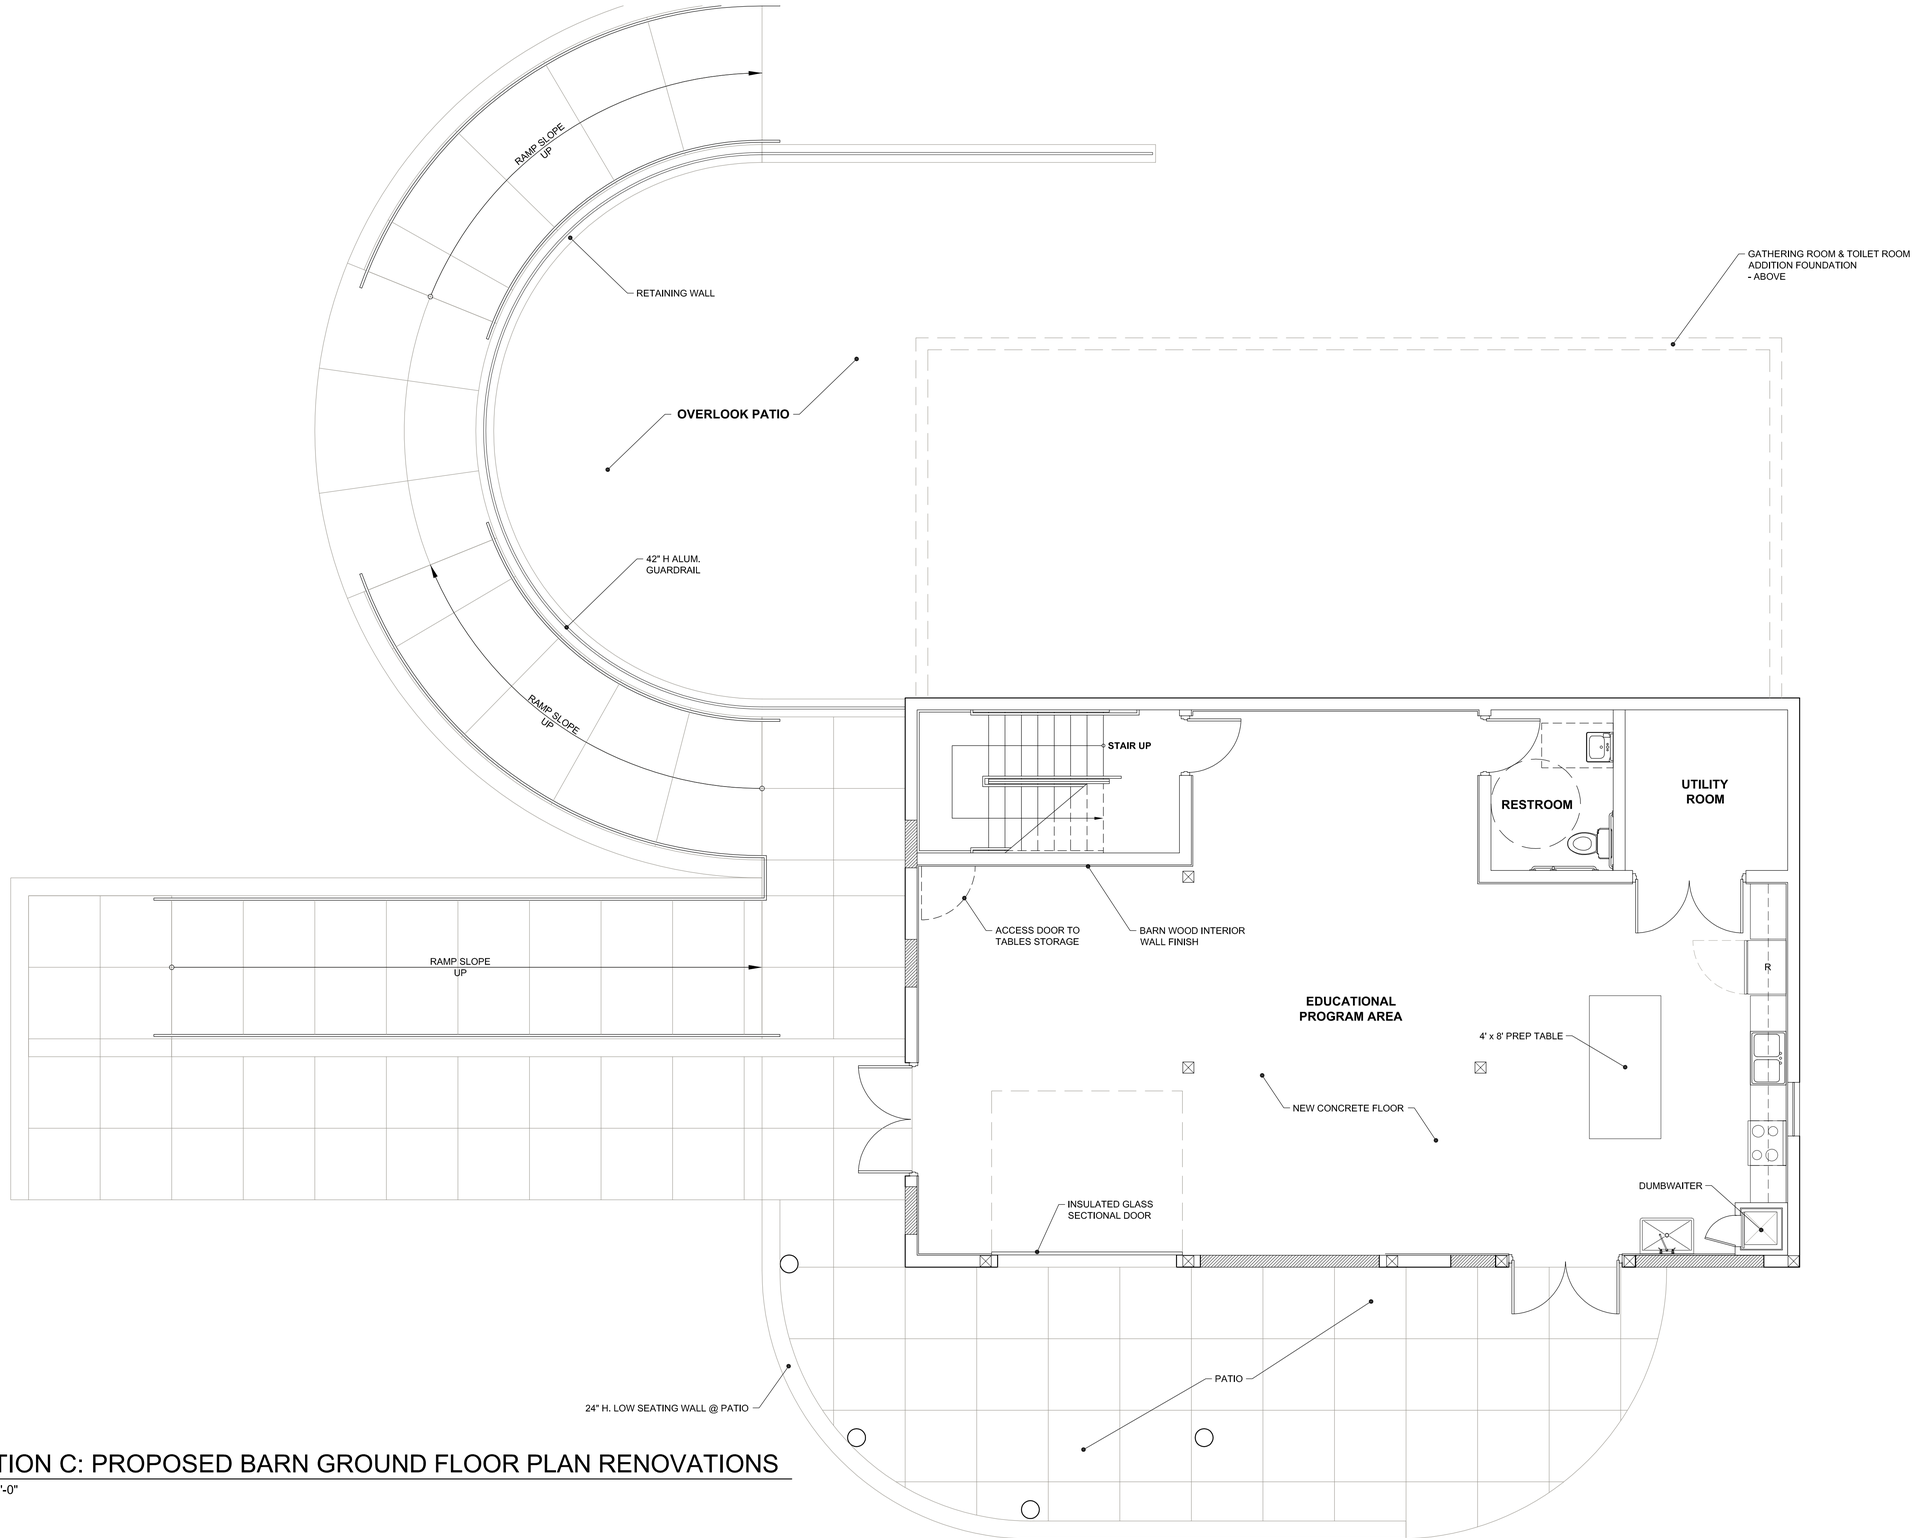

1 OPTION C: PROPOSED BARN GROUND FLOOR PLAN RENOVATIONS

1/4" = 1'-0"

Facilities Review & Barn Community Multi-Purpose Facility Renovations
For

Altmyer Park

Wexford Bayne Road
Marshall Township, Allegheny County, Pennsylvania

SCHEMATIC DESIGN

Not For Construction

EPM architecture
185 Bradford Road - Suite 3
Bradfordwoods, PA 15015
Phone: 724-933-0229
Fax: 724-933-0271
www.epmarchitecture.com

REVISIONS:
1 -
2 -
3 -
4 -
5 -

DATE:
04.29.2016

PROJECT NUMBER:
201635.00

OWNER/CLIENT:
Marshall Township

DRAWING TITLE:
Option C
Ground Floor Plan

DRAWN BY:
L.J. Hill

SHEET NUMBER:
A-8

© EPM Architecture 2016

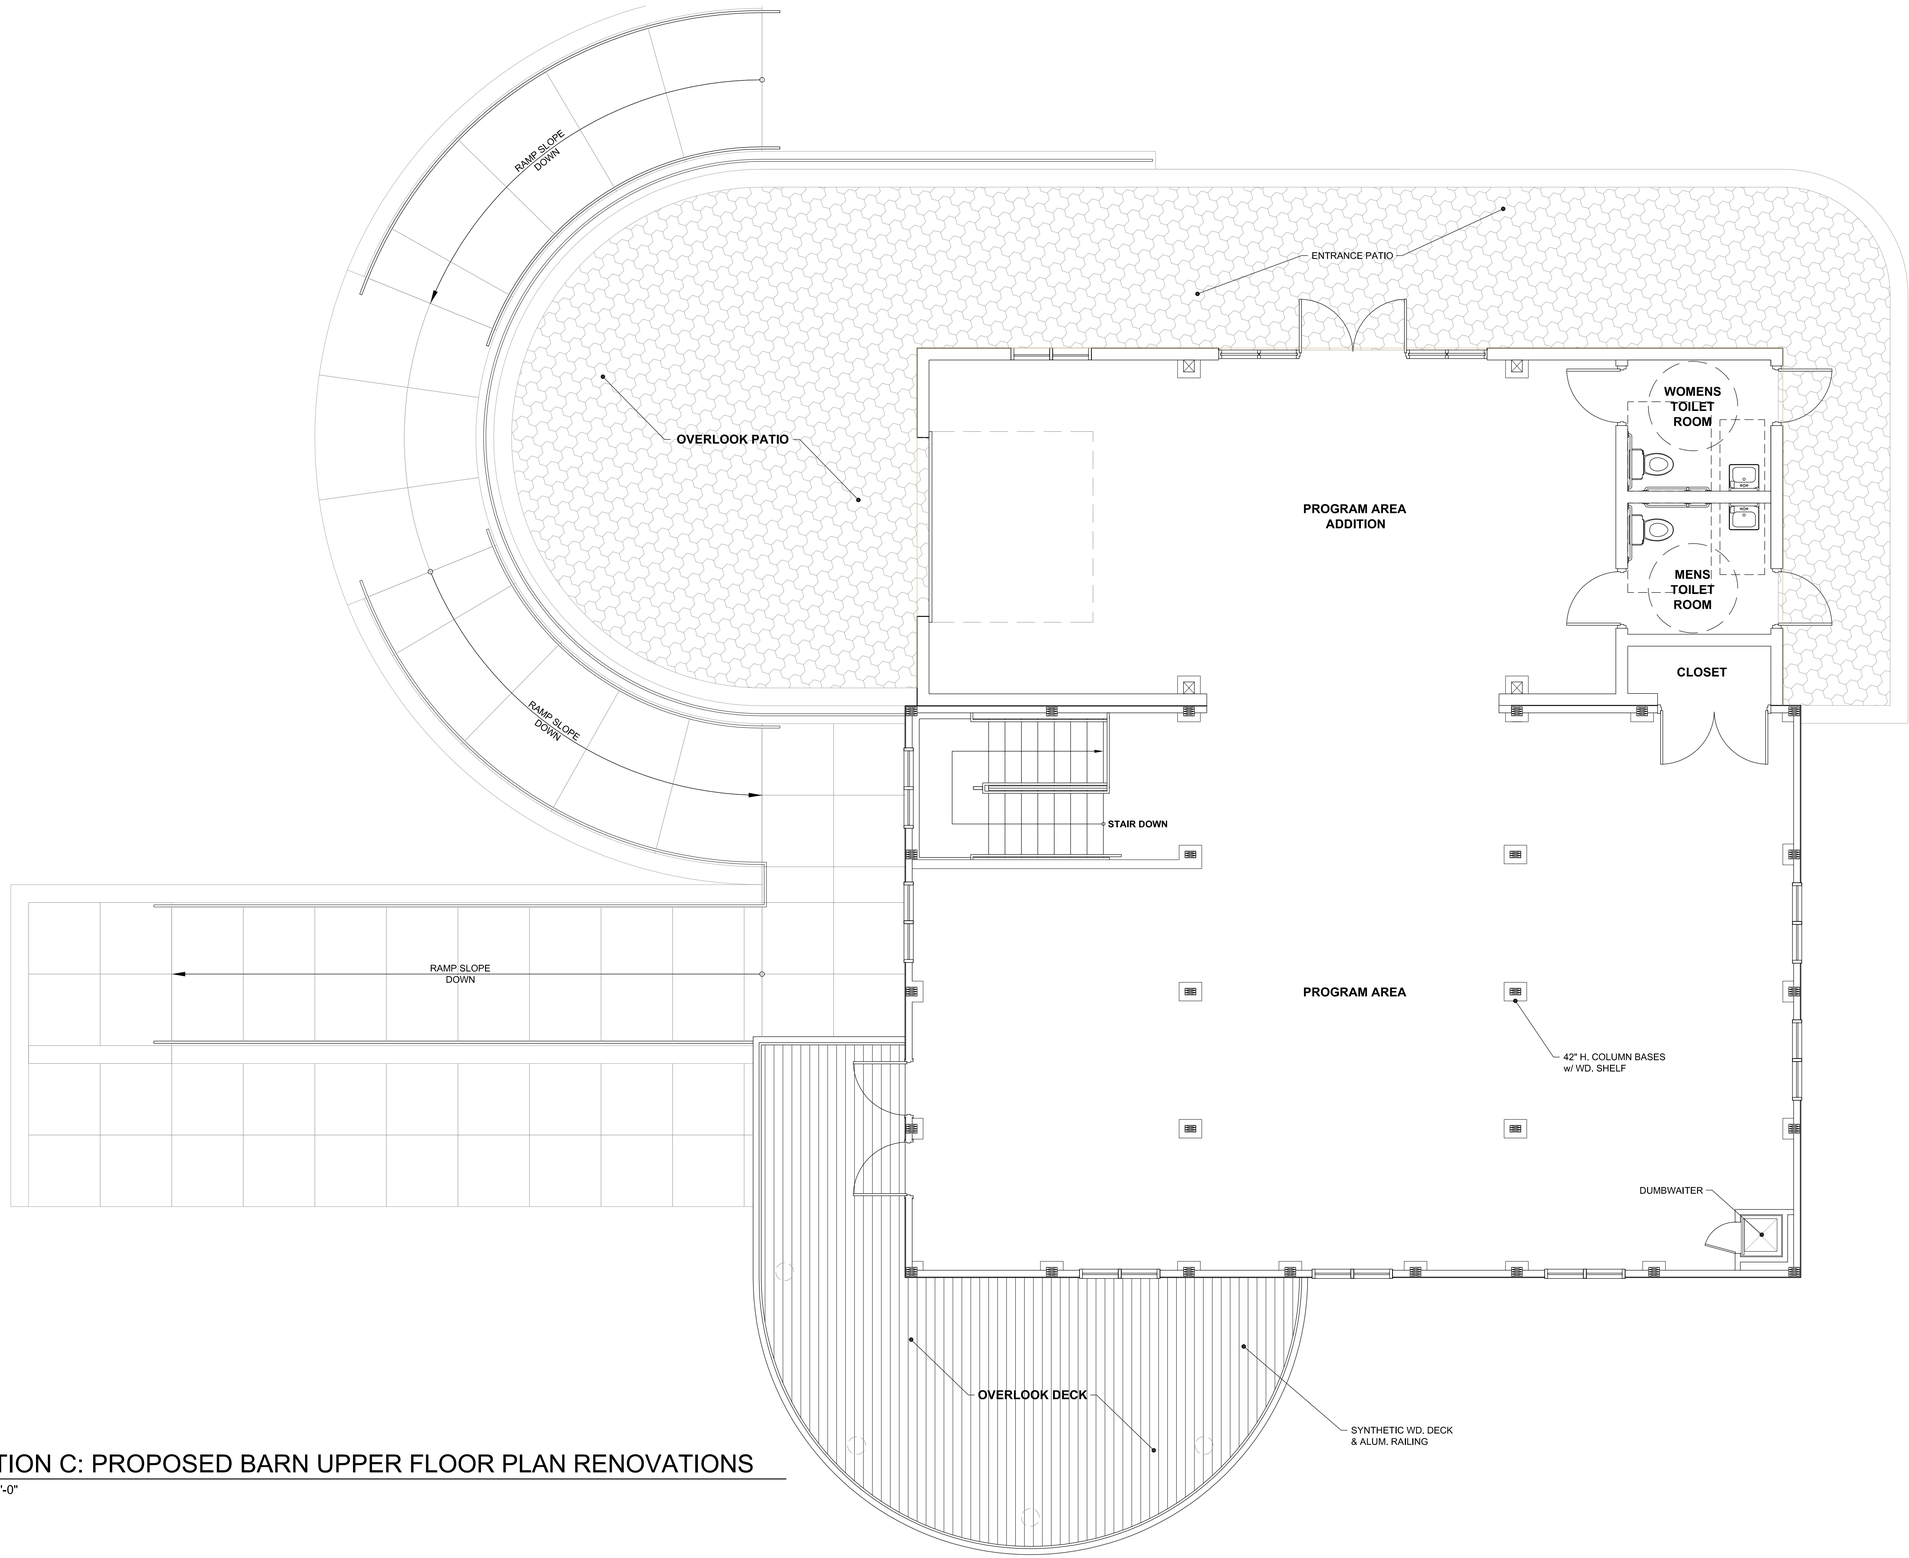

1 OPTION C: PROPOSED BARN UPPER FLOOR PLAN RENOVATIONS

1/4" = 1'-0"

Facilities Review & Barn Community Multi-Purpose Facility Renovations For

Altmyer Park

Wexford Bayne Road
Marshall Township, Allegheny County, Pennsylvania

SCHEMATIC DESIGN

Not For Construction

EPM architecture
185 Bradford Road - Suite 3
Bradfordwoods, PA 15015
Phone: 724-933-0229
Fax: 724-933-0271
www.epmarchitecture.com

REVISIONS:
1 -
2 -
3 -
4 -
5 -

DATE:
04.29.2016

PROJECT NUMBER:
201635.00

OWNER/CLIENT:
Marshall Township

DRAWING TITLE:
Option C
Upper Floor Plan

DRAWN BY:
L.J. Hill

SHEET NUMBER:
A-9

© EPM Architecture 2016

1 OPTION C: PROPOSED BARN SOUTH ELEVATION RENOVATIONS

1/4" = 1'-0"

2 OPTION C: PROPOSED BARN WEST ELEVATION RENOVATIONS

1/4" = 1'-0"

Facilities Review & Barn Community Multi-Purpose Facility Renovations
For
Altmyer Park
Wexford Bayne Road
Marshall Township, Allegheny County, Pennsylvania

SCHEMATIC DESIGN

Not For Construction

EPM architecture
185 Bradford Road - Suite 3
Bradfordwoods, PA 15015
Phone: 724-933-0229
Fax: 724-933-0271
www.epmarchitecture.com

REVISIONS:
1 -
2 -
3 -
4 -
5 -

DATE:
04.29.2016

PROJECT NUMBER:
201635.00

OWNER/CLIENT:
Marshall Township

DRAWING TITLE:
Option C
Barn Elevations

DRAWN BY:
L.J. Hill

SHEET NUMBER:
A-10

© EPM Architecture 2016

1 OPTION C: PROPOSED BARN NORTH ELEVATION RENOVATIONS

1/4" = 1'-0"

2 OPTION C: PROPOSED BARN EAST ELEVATION RENOVATIONS

1/4" = 1'-0"

Facilities Review & Barn Community Multi-Purpose Facility Renovations
For

Altmyer Park

Wexford Bayne Road
Marshall Township, Allegheny County, Pennsylvania

SCHEMATIC DESIGN

Not For Construction

EPM architecture
185 Bradford Road - Suite 3
Bradfordwoods, PA 15015
Phone: 724-933-0229
Fax: 724-933-0271
www.epmarchitecture.com

REVISIONS:
1 -
2 -
3 -
4 -
5 -

DATE:
04.29.2016

PROJECT NUMBER:
201635.00

OWNER/CLIENT:
Marshall Township

DRAWING TITLE:
Option C
Barn Elevations

DRAWN BY:
L.J. Hill

SHEET NUMBER:
A-11

© EPM Architecture 2016